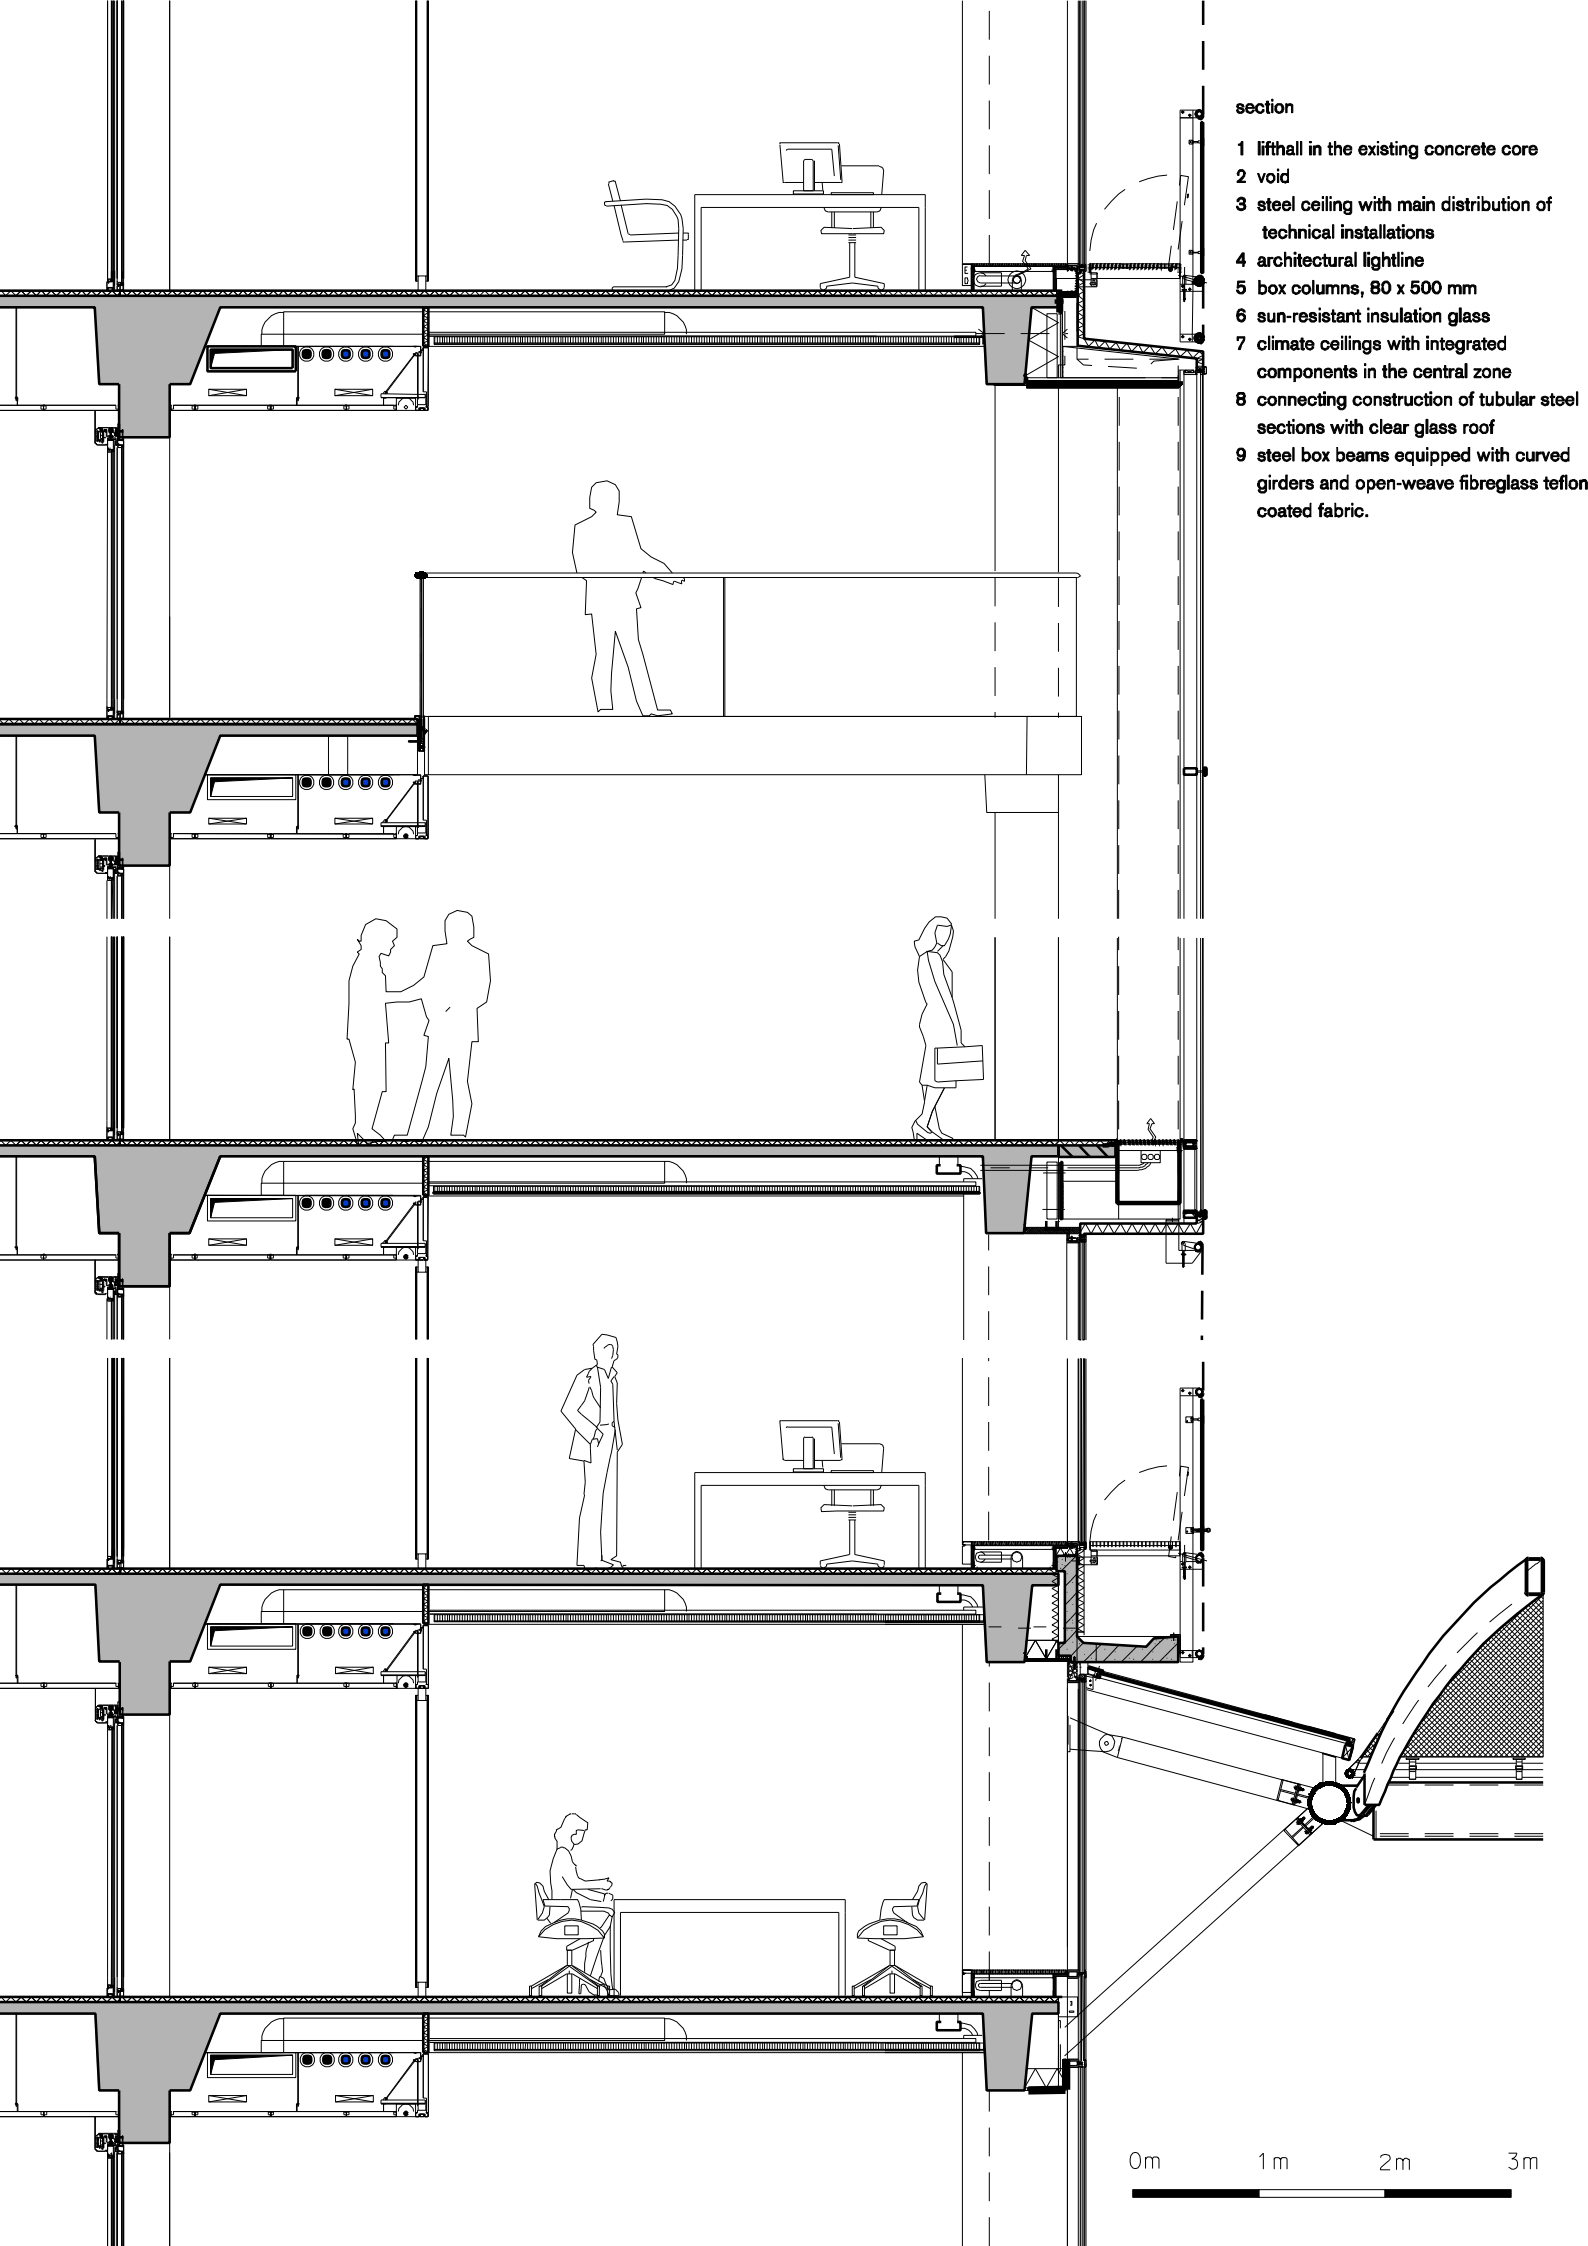

section

1 lifthall in the existing concrete core
2 void
3 steel ceiling with main distribution of technical installations
4 architectural lightline
5 box columns, 80 x 500 mm
6 sun-resistant insulation glass
7 climate ceilings with integrated components in the central zone
8 connecting construction of tubular steel sections with clear glass roof
9 steel box beams equipped with curved girders and open-weave fibreglass teflon coated fabric.